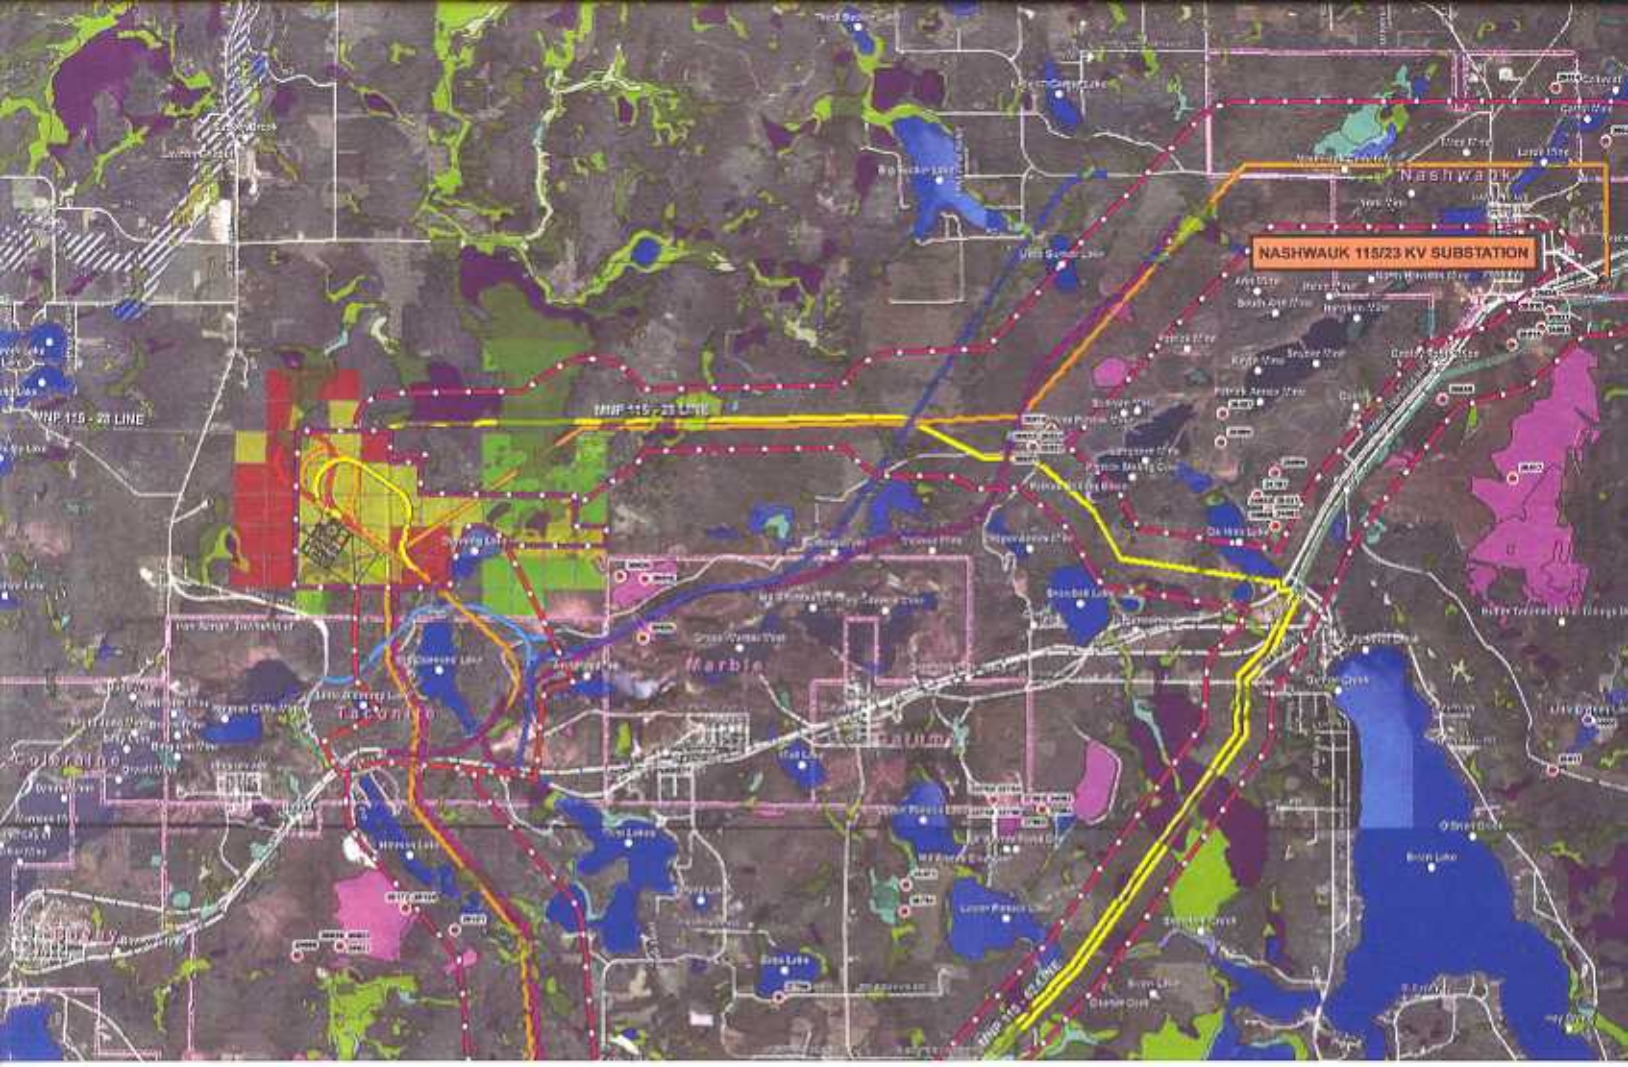
NASHWAUK 115/23 KV SUBSTATION
MNP 115 - 23 LINE
MNP 115 - 20 LINE
Nashwauk
Marble
Taconite
Calumet

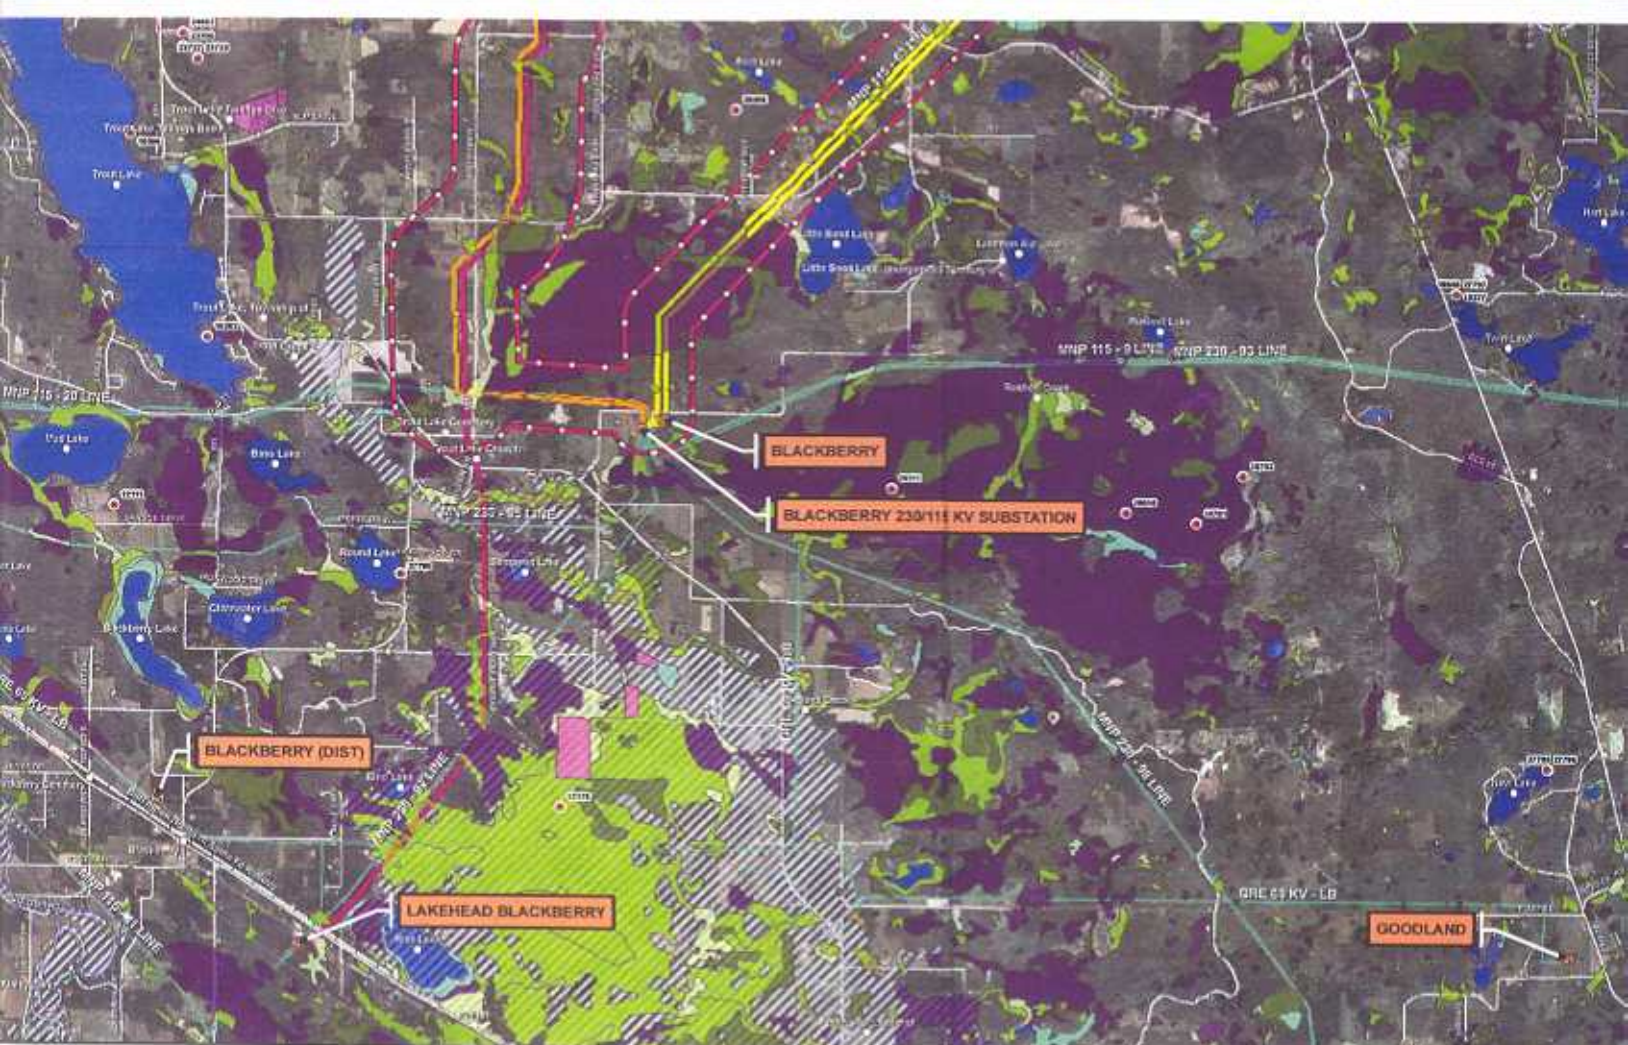
BLACKBERRY
BLACKBERRY 230/115 KV SUBSTATION
BLACKBERRY (DIST)
LAKEHEAD BLACKBERRY
GOODLAND
MNP 115 - 9 LINE
MNP 230 - 93 LINE
MNP 115 - 20 LINE
MNP 230 - 95 LINE
MNP 230 - 96 LINE
MNP 115 - 19 LINE
MNP 230 - 94 LINE
MNP 115 - 18 LINE
MNP 115 - 17 LINE
MNP 115 - 16 LINE
MNP 115 - 15 LINE
MNP 115 - 14 LINE
MNP 115 - 13 LINE
MNP 115 - 12 LINE
MNP 115 - 11 LINE
MNP 115 - 10 LINE
MNP 115 - 8 LINE
MNP 115 - 7 LINE
MNP 115 - 6 LINE
MNP 115 - 5 LINE
MNP 115 - 4 LINE
MNP 115 - 3 LINE
MNP 115 - 2 LINE
MNP 115 - 1 LINE
MNP 230 - 97 LINE
MNP 230 - 98 LINE
MNP 230 - 99 LINE
MNP 230 - 100 LINE
MNP 230 - 101 LINE
MNP 230 - 102 LINE
MNP 230 - 103 LINE
MNP 230 - 104 LINE
MNP 230 -